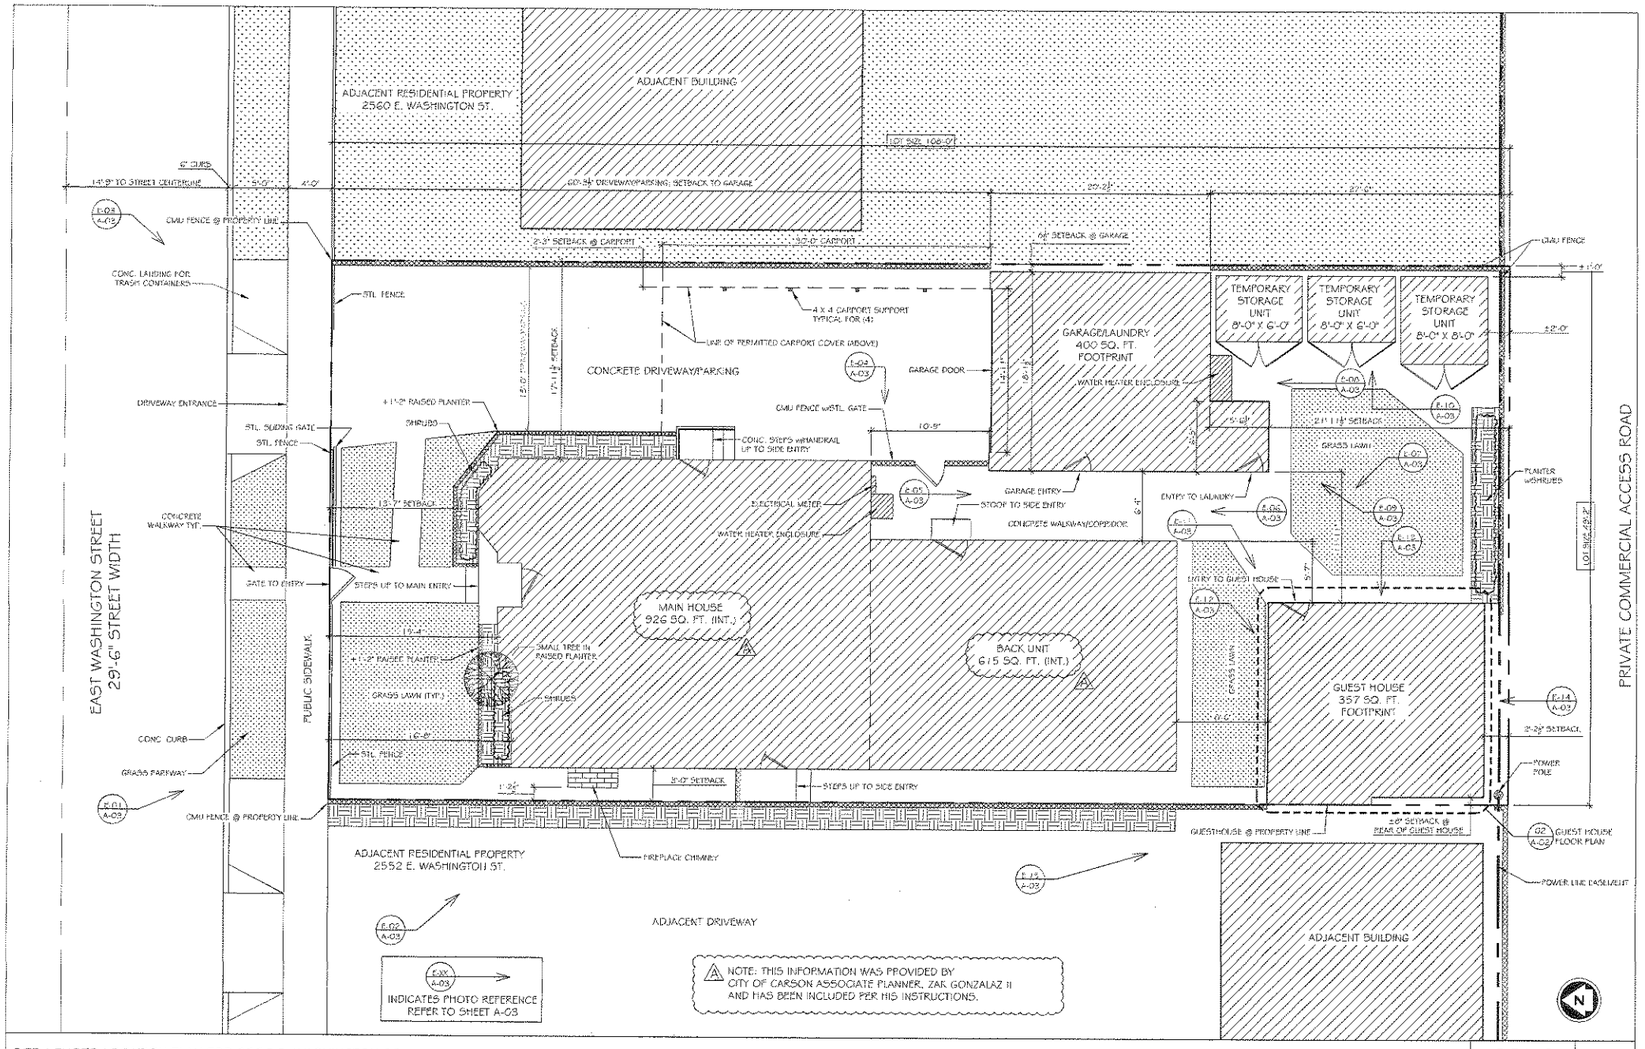

SITE & PHOTO LOCATION PLAN FOR 2556 E. WASHINGTON STREET, CITY OF CARSON
APPROXIMATE LOT SIZE: 49'-2" X 108'-0" (5310 SQ. FT.); TOTAL BUILDING COVERAGE: 2298 SQ. FT.; LOT COVERAGE: 43.2%

SCALE 3/16"=1'-0" | 01

NOTICE
THIS DRAWING AND THE INFORMATION CONTAINED HEREIN ARE THE PROPERTY OF JRH DRAFTING & LAYOUT LLC AND/OR ITS CLIENTS. THEY MAY NOT BE USED, COPIED OR DISCLOSED TO ANY PERSON WITHOUT PRIOR WRITTEN CONSENT.

JRH DRAFTING & LAYOUT
LLC
JRH DRAFTING & LAYOUT LLC
6265 E. SPRING STREET, #204
LONG BEACH, CALIFORNIA 90808
WWW.JRHDRAFTING.COM
PHONE: 562-505-5139
E-MAIL: JONATHAN@JRHDRAFTING.COM

2556 E. WASHINGTON STREET
SITE PLAN

A	REQUESTED & PROVIDED BY CITY PLANNER	06/02/10
	REVISION/ISSUE	DATE

CLIENT
J.T. CRUTCHFIELD
2740 MADISON STREET
LONG BEACH, CA. 90810
PHONE: 310-548-2688

PROJECT
CRUTCHFIELD RESIDENCE
2556 E. WASHINGTON STREET
LONG BEACH, CA 90810
PHONE: 562-394-7769

10-043-01 | SHEET A-01
DATE 01/06/10
SCALE 3/16"=1'-0"

DRAWN BY JRH

EXHIBIT NO. 3 -

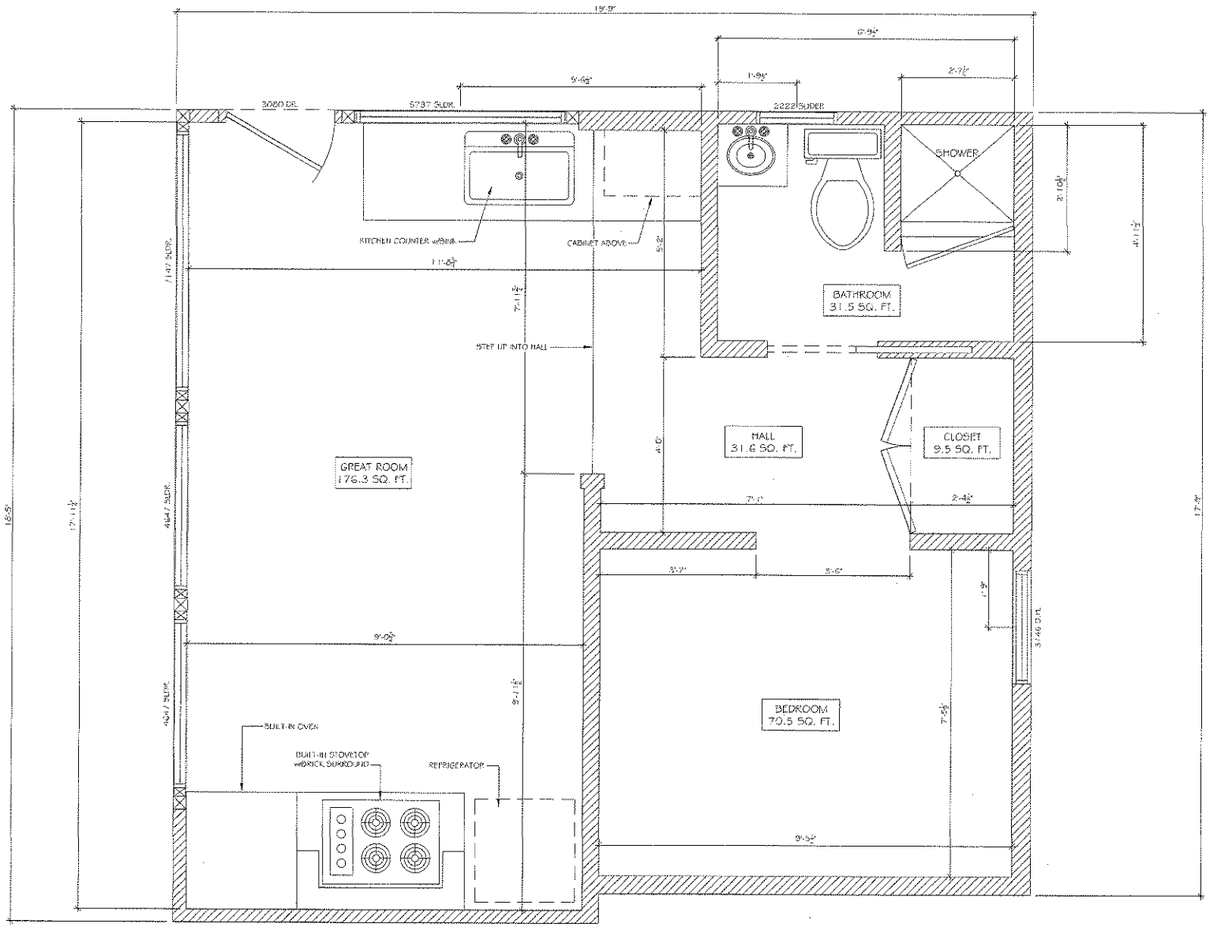

GUEST HOUSE FLOOR PLAN
TOTAL APPROXIMATE INTERIOR SQUARE FOOTAGE: 319.4 SQ. FT.

SCALE	
3/4"= 1'-0"	02

NOTICE
THIS DRAWING AND THE INFORMATION CONTAINED HEREIN ARE THE PROPERTY OF JRH DRAFTING & LAYOUT LLC AND/OR ITS CLIENTS. THEY MAY NOT BE USED, COPIED OR DISCLOSED TO ANY PERSON WITHOUT PRIOR WRITTEN CONSENT

JRH DRAFTING & LAYOUT L.L.C.
6265 E. SPRING STREET, #204
LONG BEACH, CALIFORNIA 90808
WWW.JRHDRAFTING.COM
PHONE: 562-505-5139
E-MAIL: JONATHAN@JRHDRAFTING.COM

2556 E. WASHINGTON STREET
GUEST HOUSE FLOOR PLAN

REVISION/ISSUE	DATE

CLIENT
J.T. CRUTCHFIELD
2740 MADISON STREET
LONG BEACH, CA. 90810
PHONE: 310-548-2688

PROJECT
CRUTCHFIELD RESIDENCE
2556 E. WASHINGTON STREET
LONG BEACH, CA 90810
PHONE: 562-394-7769

10-043-01	SHEET
DATE 01/06/10	A-02
SCALE 3/4"= 1'-0"	

DRAWN BY JRH

EXHIBIT NO. 3