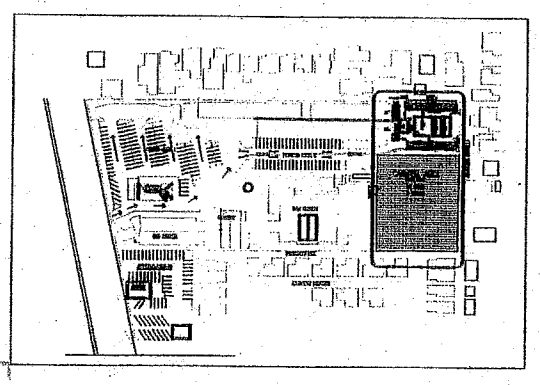

SITE PLAN
SCALE: 1/128"=1'-0"

N

EXHIBIT NO. 01

NOTES:
1. USE WATER BARRELS TO TIE DOWN BOOTHS.
2. STAGE MUST BE LIGHTED.
3. BOOTHS MUST BE LIGHTED.
4. TENTS MUST BE LIGHTED.

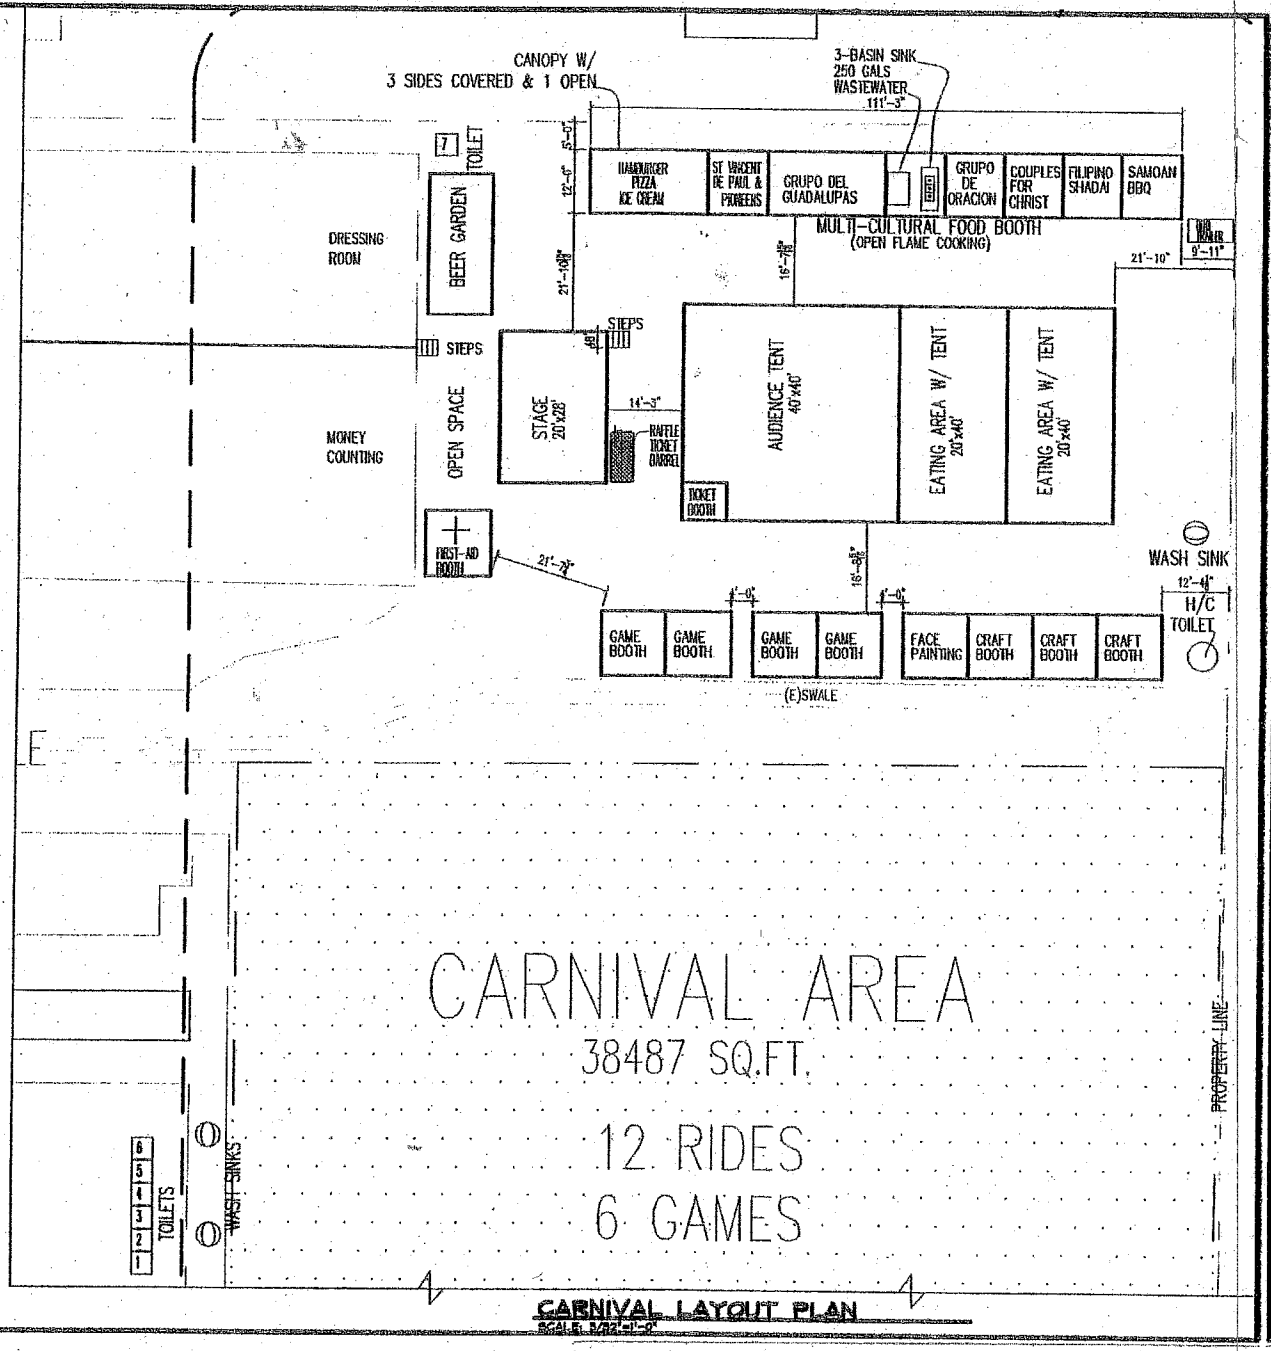

CARNIVAL LAYOUT PLAN
SCALE: 1/32"=1'-0"

ALFRED DESIGN, INC.
alfreddesign.com

REVISIONS	DATE

PROJECT: PARISH CARNIVAL 2010 (SEPT. 17, 18, & 19)
SITE: 21900 S. MAIN STREET, CARSON, CA 90745
OWNER/S: ST. PHILOMENA CHURCH
SHEET NAME: SITE PLAN

PROPERTY STAMP

LOT
BLOCK
TRACT
MAP
PAGE
DESIGN BY: LEM F.
ENGINEERED BY: ZOE A.
PROJECT #
SCALE: PER PLAN
JUNE 5, 2010
SHEET